
TOWN OF CALEDON
PLANNING
RECEIVED
September 23, 2025

| | | |

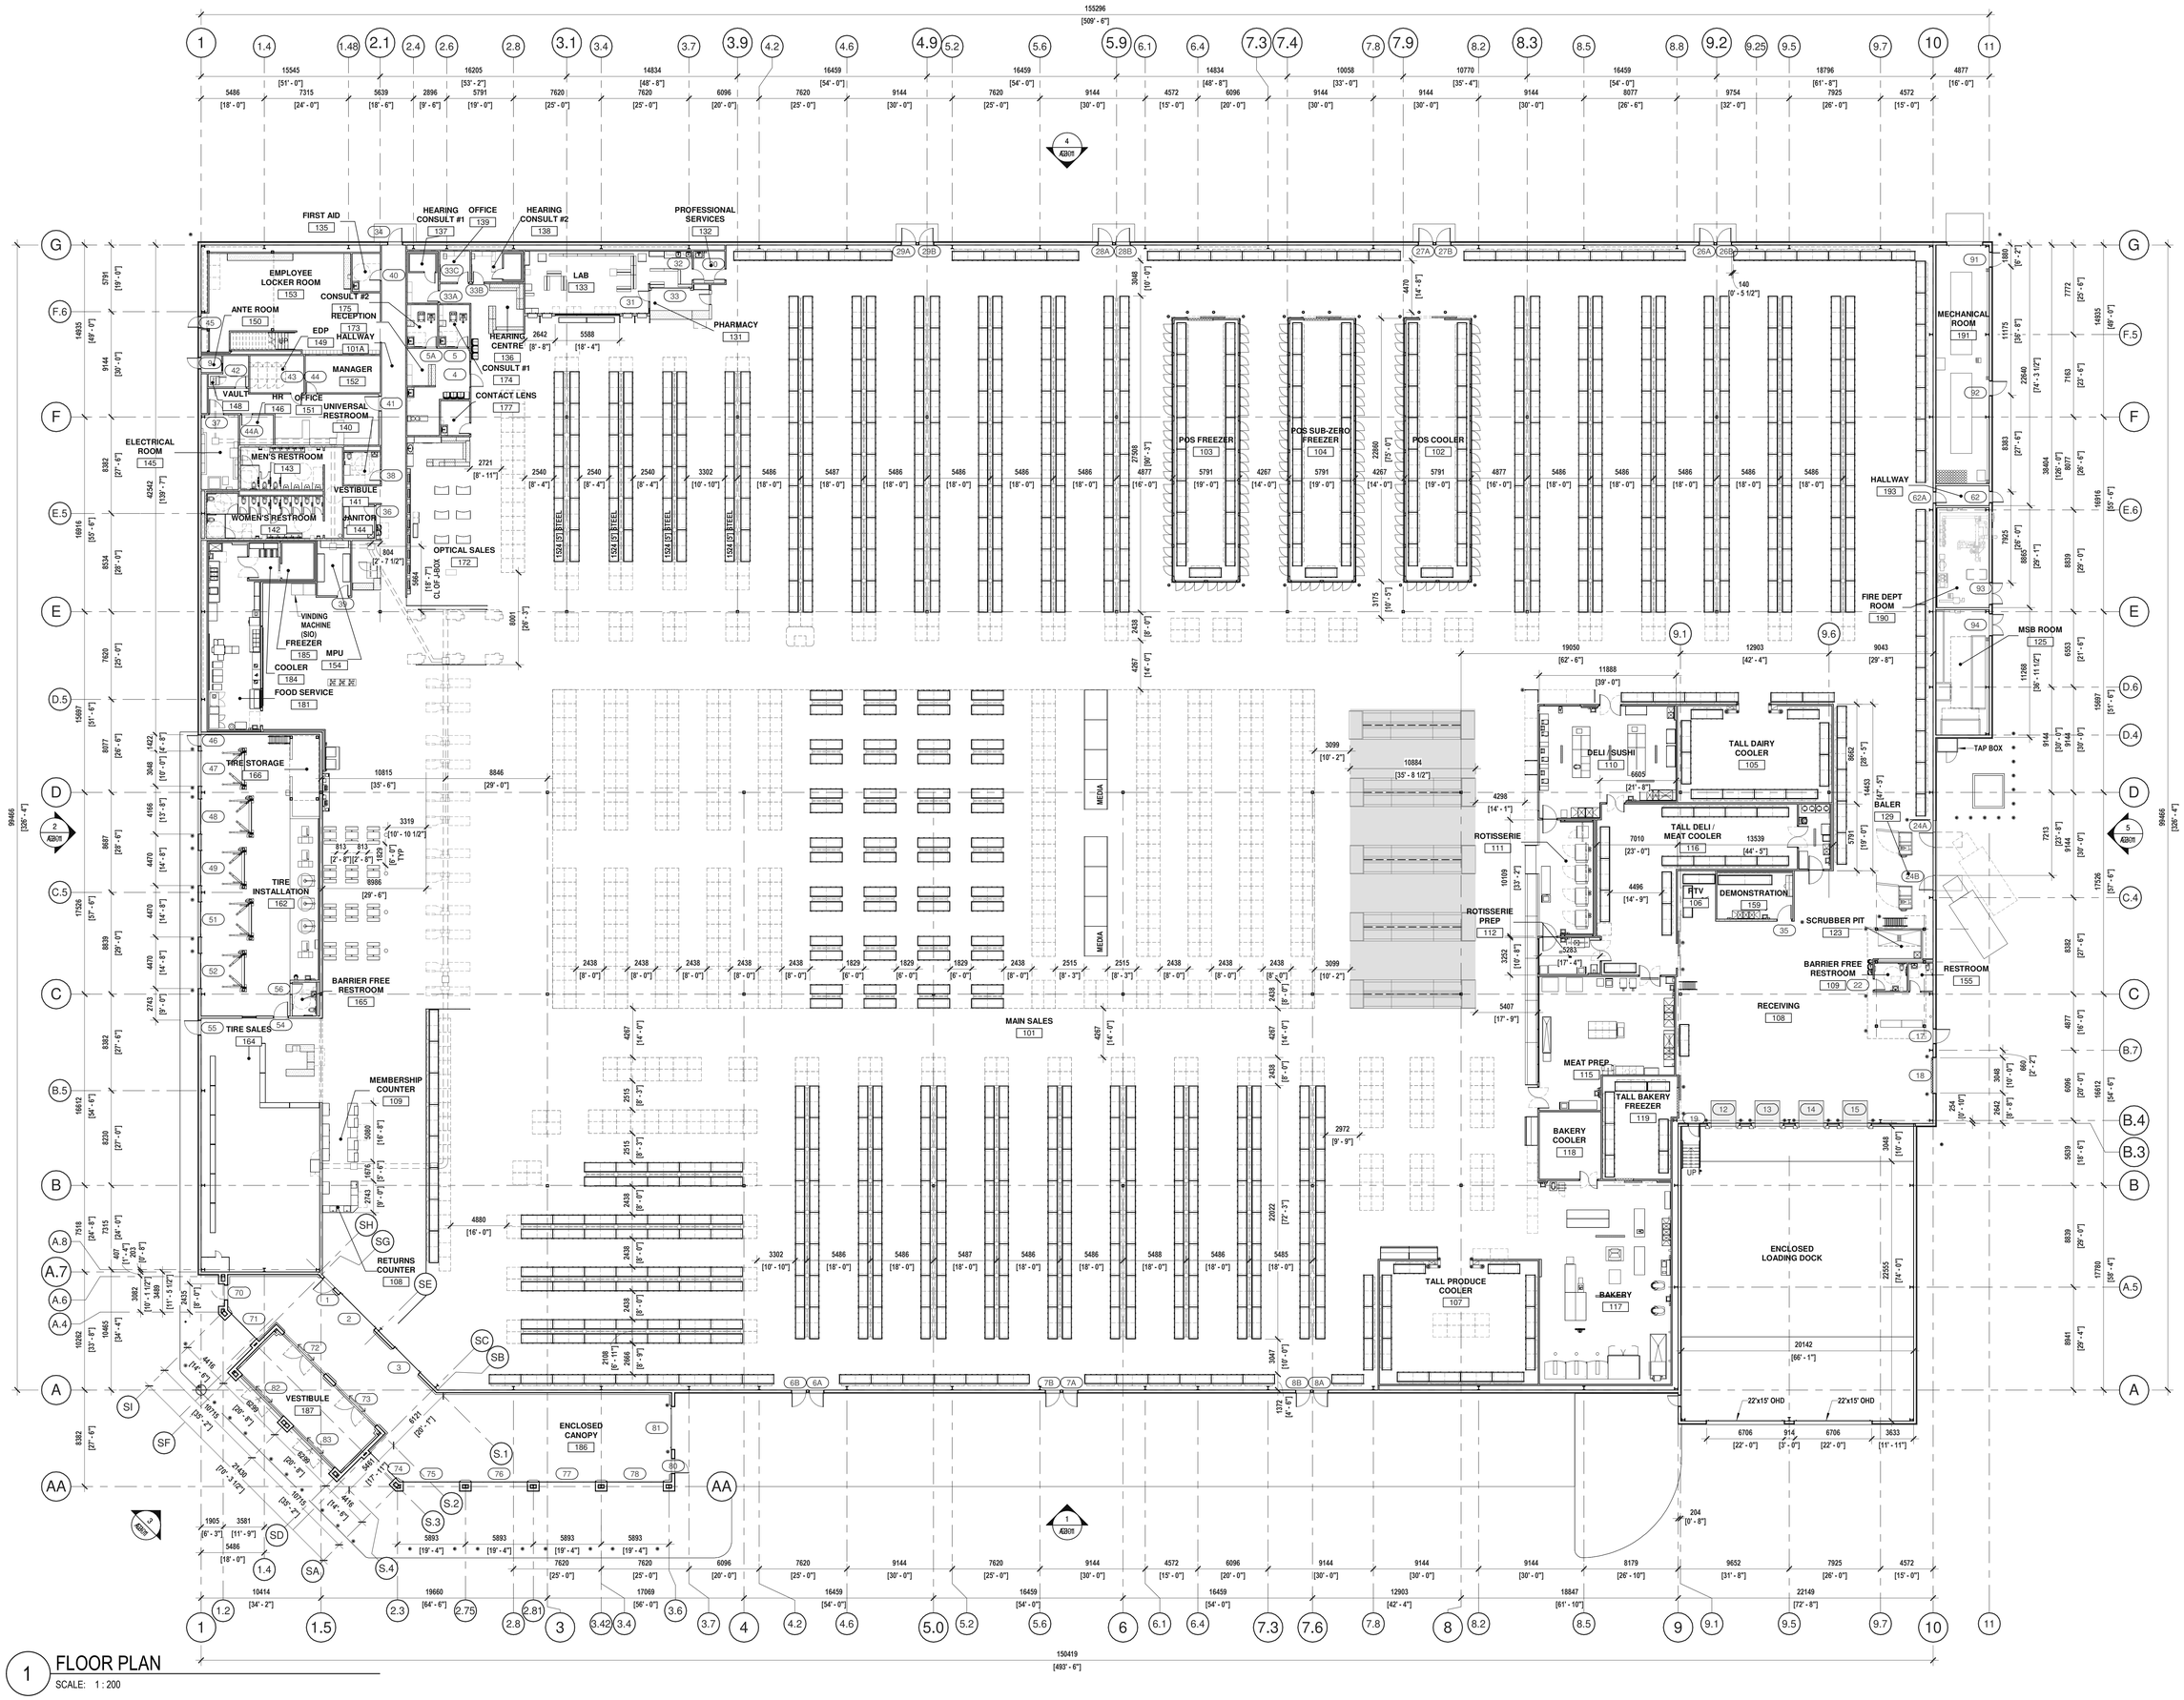

1 FLOOR PLAN
SCALE: 1 : 200

8/1/2025 3:03:45 PM

COSTCO WHOLESALE

COSTCO WHOLESALE CORPORATION

WM

6220 Highway 7, Suite #300
Vaughan, Ontario, Canada L4H 0R1
P 905.760.1221

COSTCO CALEDON

Creditview Road
Caledon, Ontario, L7C 1X9

0 2m 4m 8m
1 = 200m


ONTARIO ASSOCIATION OF ARCHITECTS
ANA CATALINA ROCHA
LICENCE 7266

Δ	DATE	DESCRIPTION
1	06/27/25	ISSUED FOR GREEN INK
2	08/05/25	ISSUED FOR SPA

TOR23-0101
PM: S.B.
DRAWN BY: A.S.
8/1/2025 3:03:45 PM

OVERALL FLOOR PLAN

A101

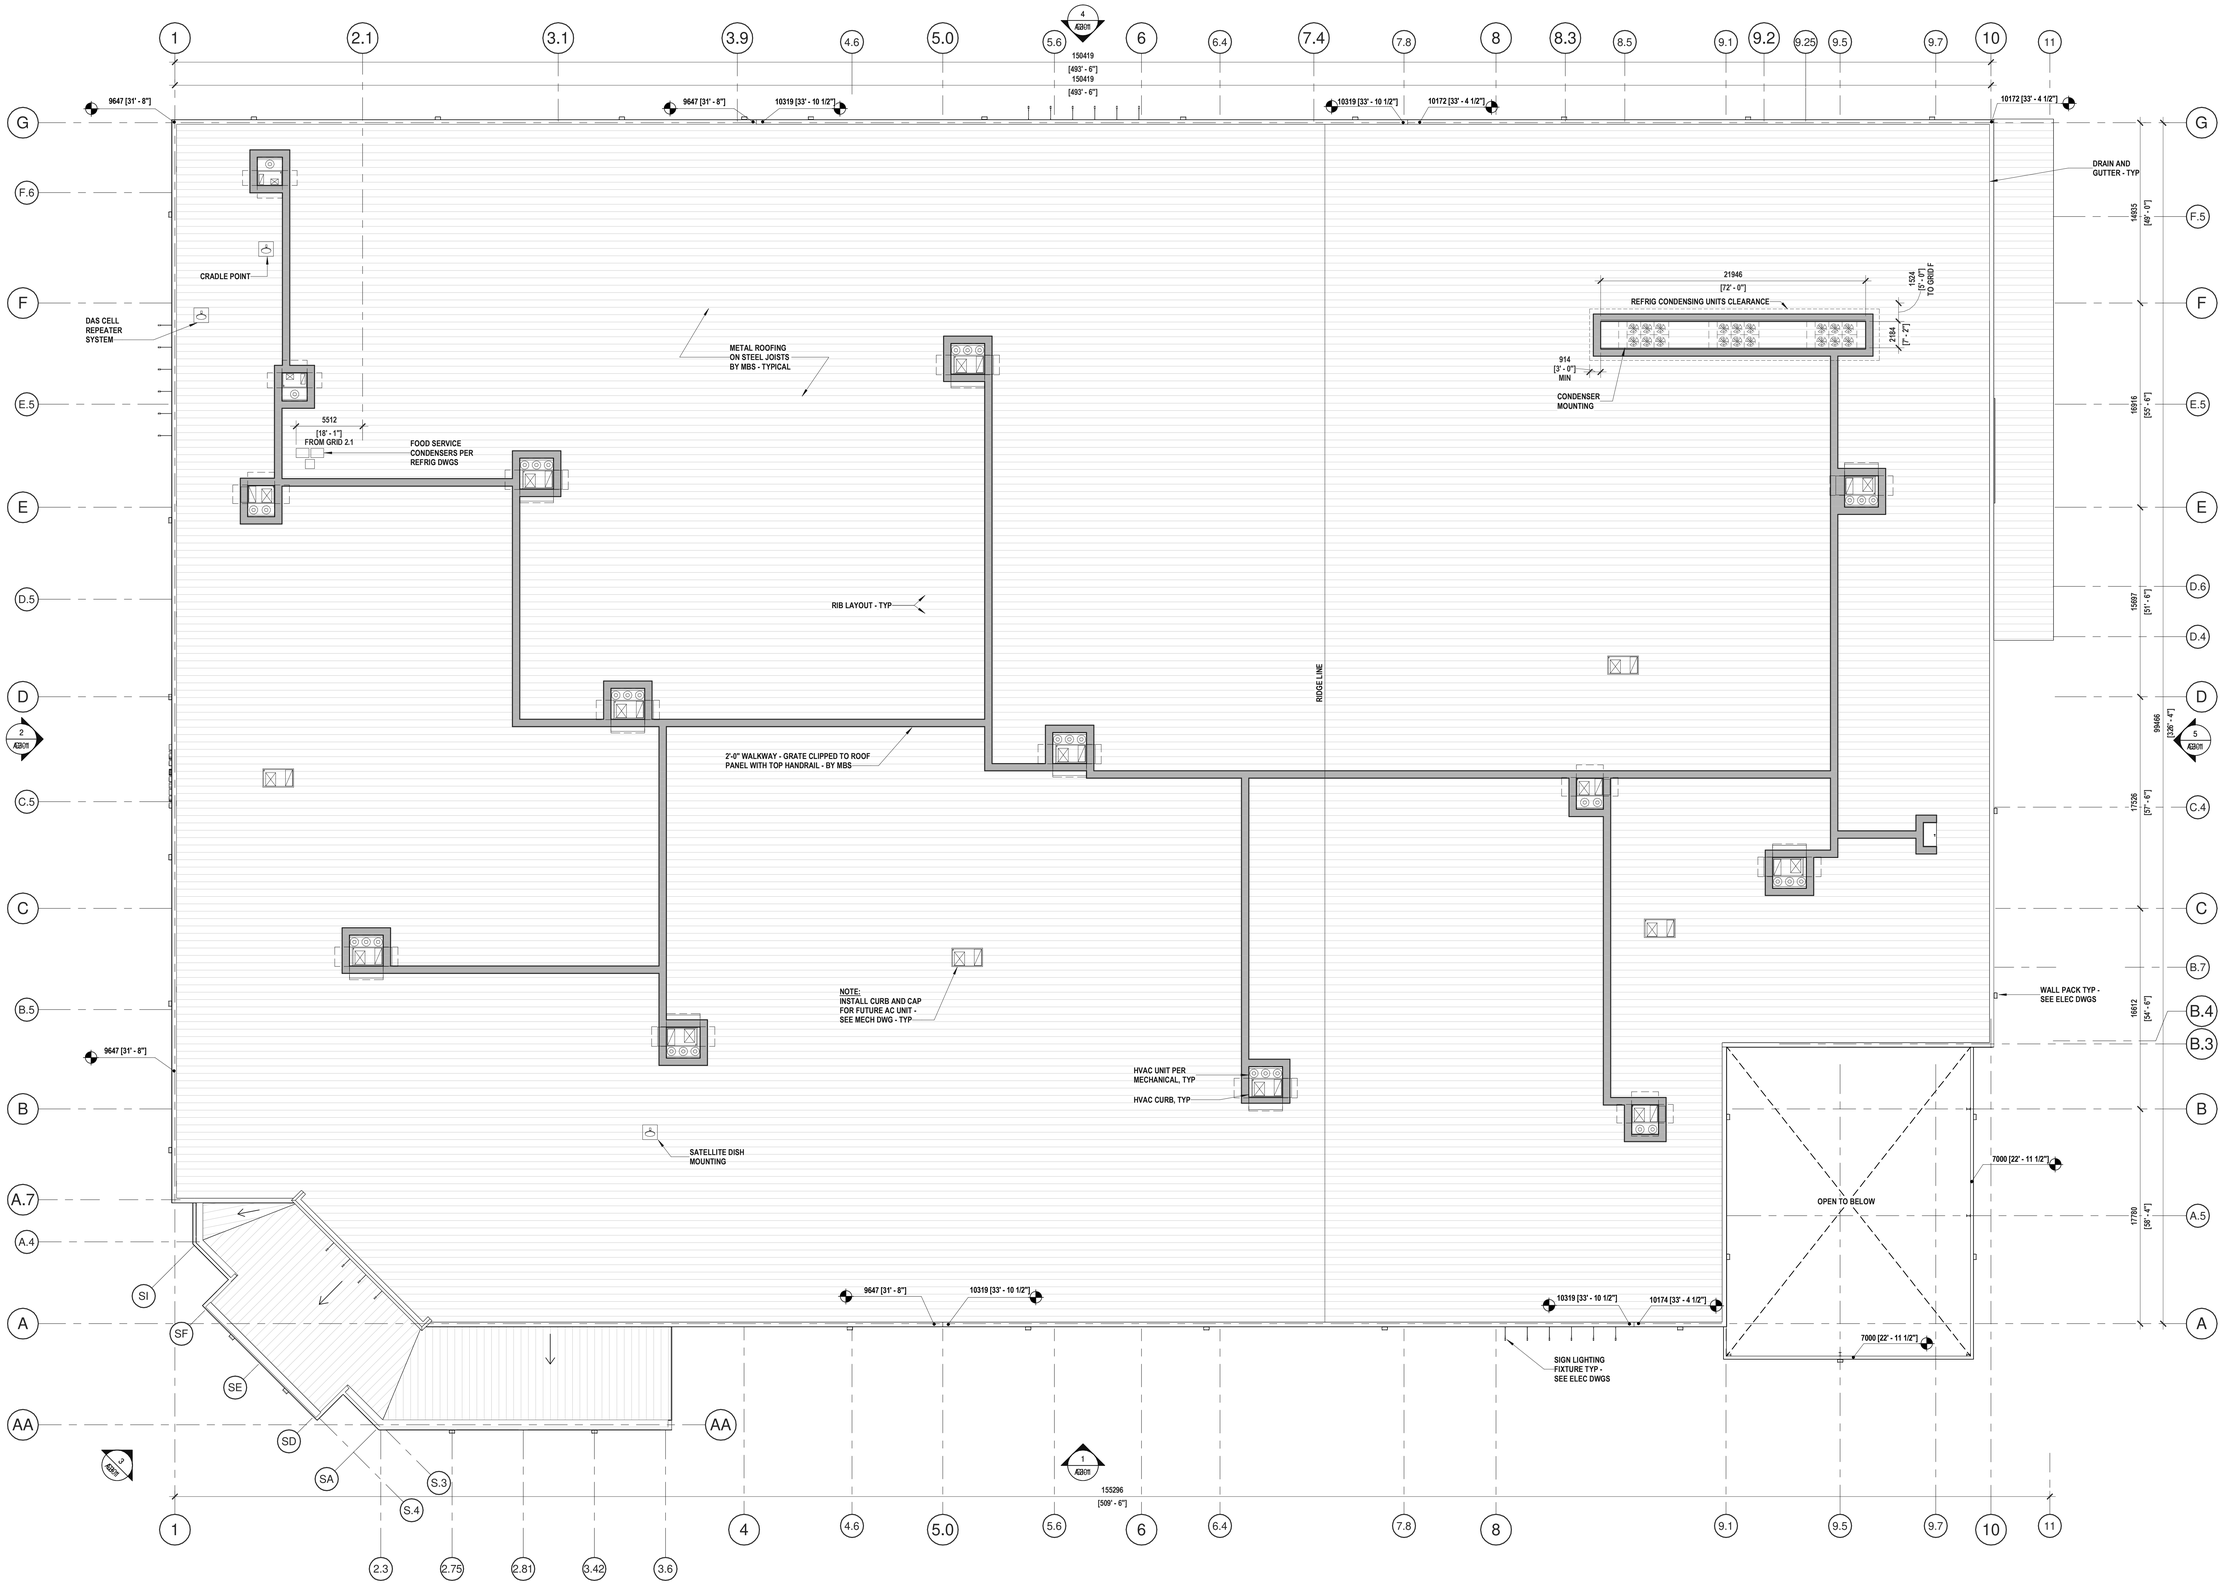

1 ROOF PLAN
SCALE: 1 : 200

8/1/2025 3:03:45 PM

COSTCO WHOLESALE

COSTCO WHOLESALE CORPORATION

WM

6220 Highway 7, Suite #300
Vaughan, Ontario, Canada L4H 0R1
P 905.760.1221

COSTCO CALEDON

Creditview Road
Caledon, Ontario, L7C 1X9

0 2m 4m 8m
1 = 200m


ONTARIO ASSOCIATION OF ARCHITECTS
ANA CATALINA ROCHA
LICENCE
7266

△	DATE	DESCRIPTION
1	06/27/25	ISSUED FOR GREEN INK
2	08/05/25	ISSUED FOR SPA

TOR23-0101
PM: S.B.
DRAWN BY: A.S.
8/1/2025 3:03:45 PM


ROOF PLAN

A201

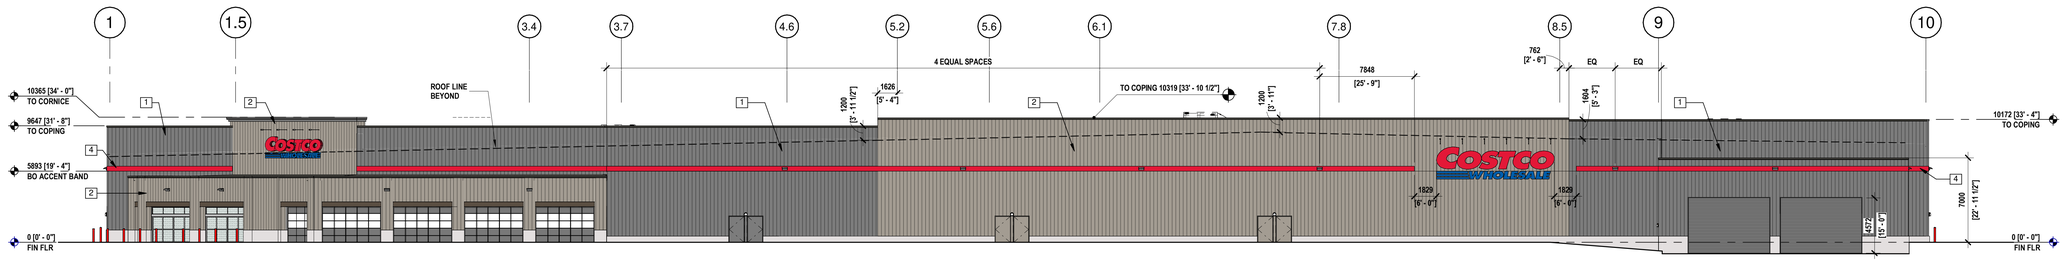

1 GRID-A WALL ELEVATION


SCALE: 1 : 200

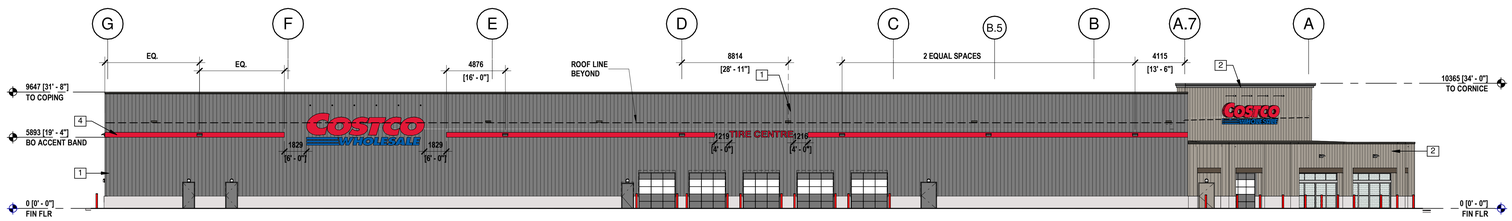



2 GRID-1 WALL ELEVATION

SCALE: 1 : 200

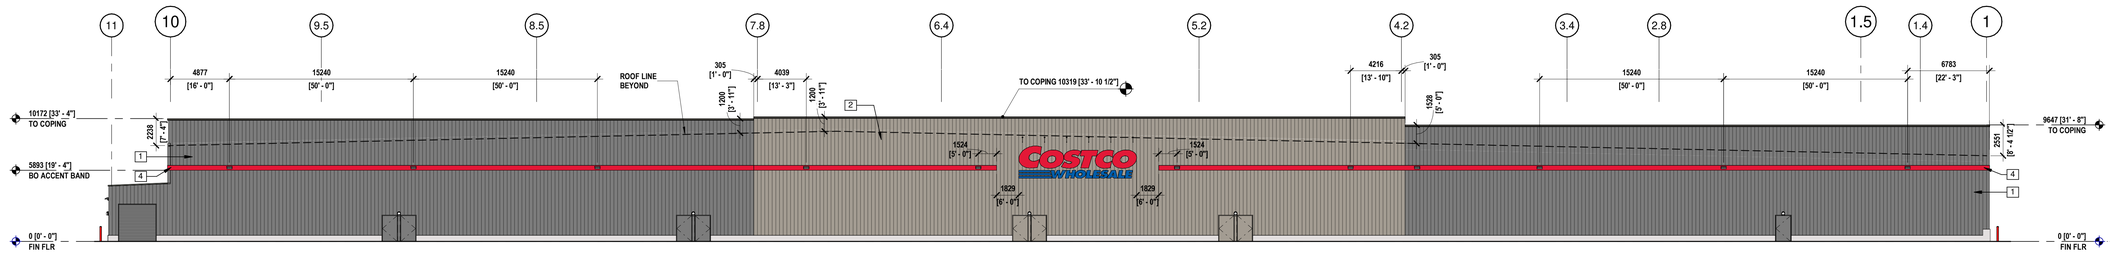


3 GRID-S.2 WALL ELEVATION

SCALE: 1 : 200

4 GRID-G WALL ELEVATION

SCALE: 1 : 200

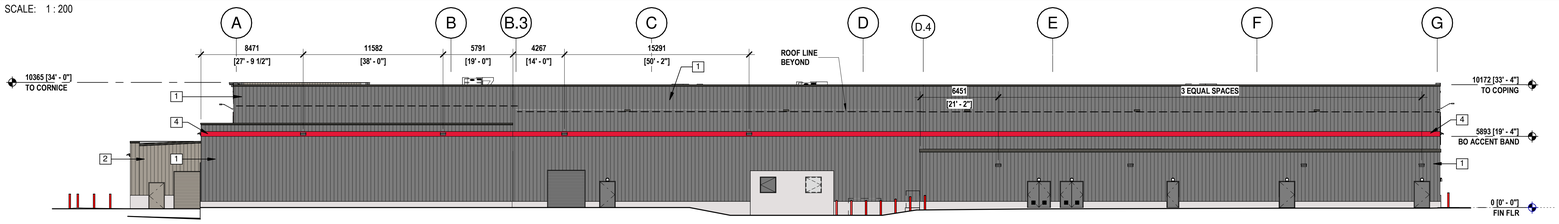

5 GRID-11 WALL ELEVATION

SCALE: 1 : 200

EXTERIOR FINISH SCHEDULE (NOT ALL ITEMS LISTED BELOW APPLY TO PROJECT)

WALL MATERIALS

#	ITEM	MATERIAL	FINISH	COLOR	MFR \ NOTES
1	BUTLER MEGA RIB	METAL	PRE-FINISHED	MISTIQUE PLUS	1
2	BUTLER MEGA RIB	METAL	PRE-FINISHED	METALLIC CHAMPAGNE	1
3	BUTLER MEGA RIB	METAL	PRE-FINISHED	SANDSTONE	1
4	ACCENT BAND	METAL	PRE-FINISHED	COSTCO RED	1
9	CONCRETE CAST-IN-PLACE	ARCHITECTURAL FINISH	WATER REPELLENT	NATURAL	
14	WALL CAP		WATER REPELLENT		

MISC WALL

#	ITEM	MATERIAL	FINISH	COLOR	MFR \ NOTES
16	WALL CURB	CONCRETE	WATER REPELLENT		
17	COLUMN PLINTH PLINTH/BENCH	CONCRETE	WATER REPELLENT		
18	WALL REVEALS / CONTROL JOINT				SEE 1/A701 & STRUCT DWGS
19	STAIRS	CONCRETE SAFETY NOSING	WATER REPELLENT		

COPINGS

#	ITEM	MATERIAL	FINISH	COLOR	MFR \ NOTES
20	COPING 1x4	SHEET METAL	PRE-FINISHED		1
21	COPING 1x6	SHEET METAL	PRE-FINISHED		1
22	CORNICE	SHEET METAL	PRE-FINISHED		1

ROOF

#	ITEM	MATERIAL	FINISH	COLOR	MFR \ NOTES
25	STANDING SEAM VSRS	METAL	PRE-FINISHED		1
26	STANDING SEAM MR24	METAL	PRE-FINISHED		1

ARCHITECTURAL SHEET METAL

#	ITEM	MATERIAL	FINISH	COLOR	MFR \ NOTES
30	ACCENT TRIM	SHEET METAL	PRE-FINISHED		1
31	SCUPPER	SHEET METAL	PAINT BY GC		1,4
33	JOINT COVER	SHEET METAL	PRE-FINISHED		1
34	FLASHING	SHEET METAL	PRE-FINISHED		1
35	SOFFIT PANELS	SHEET METAL	PRE-FINISHED		1

LIGHTING

#	ITEM	MATERIAL	FINISH	COLOR	MFR \ NOTES
36	SIGN LIGHTING FIXTURE	METAL	PRE-FINISHED	TECHLIGHT BRONZE	
37	WALL PACK FIXTURE	METAL	PRE-FINISHED		
38	EMERGENCY LIGHT FIXTURE	METAL	PRE-FINISHED		

OPENINGS

#	ITEM	MATERIAL	FINISH	COLOR	MFR \ NOTES
40	DOOR AND FRAME	STEEL	PAINT BY GC	MATCH WALL COLOR	2
41	ROLLING SERVICE DOOR	STEEL	PRE-FINISHED	TAN OR GRAY	1
42	GLAZED SECTIONAL DOOR	ALUMINUM	PRE-FINISHED	BRONZE	1
43	AUTO-SLIDING DOOR	ALUMINUM	PRE-FINISHED	BRONZE	
44	TRANSOM FRAMING	ALUMINUM	PRE-FINISHED	BRONZE	
45	GLAZING	INSULATED GLASS	PRE-FINISHED	CLEAR	
46	STOREFRONT FRAMING	ALUMINUM	PRE-FINISHED	BRONZE	
47	LOUVER	STEEL	PRE-FINISHED		

MISCELANEOUS METALS

#	ITEM	MATERIAL	FINISH	COLOR	MFR \ NOTES
50	TRELLIS	STEEL	PAINT BY GC		1
51	ACCENT CHANNEL	STEEL	PAINT BY GC		1
52	STRUCTURAL FRAMING	STEEL	PAINT BY GC		1
53	HANDRAIL/GUARDRAIL	STEEL GALVANIZED	PAINT BY GC		2
54	BOLLARD	STEEL PIPE CONCRETE FILL	PLASTIC SLEEVE	RED	2
56	DECORATIVE SCREEN	METAL	PRE-FINISHED		
57	COMPACTOR GATE	METAL PANELS STEEL FRAMING	PRE-FINISHED PAINT BY GC		
58	BOLLARD 5-FEET TALL	STEEL PIPE CONC	PLASTIC SLEEVE	RED	2
59	POWDER COATED ALUM BY MBS				
60	RED BAND TO HAVE SMOOTH FACE BLOCK BEHIND METAL RED BAND. TYP AT MASONRY LOCATIONS				
70	CUSTOM EXTRUDED METAL AND GRATING SCREENING: GALVANIZED AND PAINTED				

NOTES:
1. SUPPLIED AND INSTALLED BY MBS
2. SUPPLIED BY MBS, INSTALLED BY GC
3. GRATE LANDING AND TREADS WITH SAFETY NOSING
4. LOCATE SCUPPER
5. FOR LOCATIONS WHERE SMOOTH-FACE IS REQUIRED

2 3 5 6 7 8 11 12 13 14 | 22 26 | 30 33 34 35 | 43 44 45 | 46 47 | 50 52 56 57

COSTCO WHOLESALE CORPORATION

6220 Highway 7, Suite #300
Vaughan, Ontario, Canada L4H 0R1
P 905.760.1221

COSTCO CALEDON
Creditview Road
Caledon, Ontario, L7C 1X9

ONTARIO ASSOCIATION OF ARCHITECTS
ANA CATALINA ROCHA
LICENCE 7266

△	DATE	DESCRIPTION
1	06/27/25	ISSUED FOR GREEN INK
2	08/05/25	ISSUED FOR SPA

TOR23-0101
PM: S.B.
DRAWN BY: A.S.
8/1/2025 3:04:35 PM

EXTERIOR ELEVATIONS

A301

8/1/2025 3:04:35 PM