




1 EE1 BUILDING C1 - FRONT ELEVATION (SOUTH) FACING MAYFIELD RD.
1/8" = 1'-0"

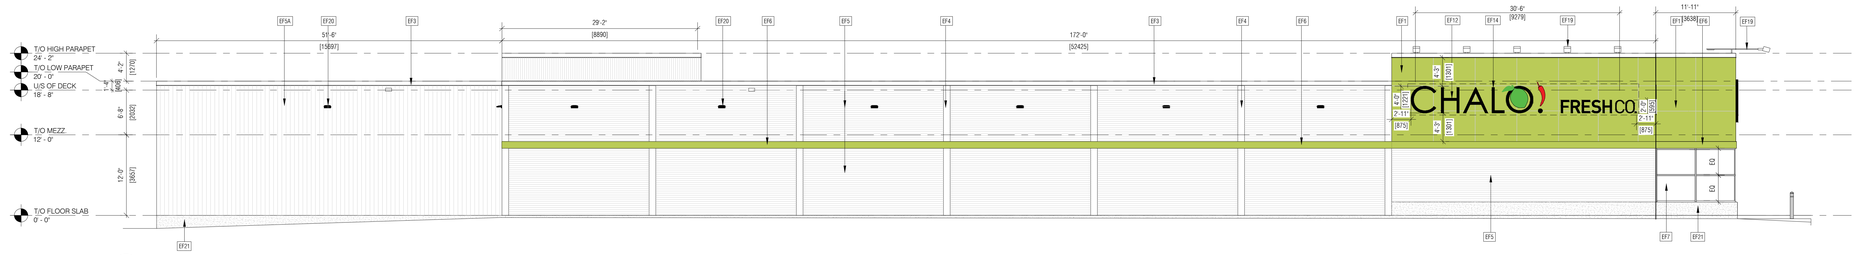


3 EE1 BUILDING C1 - SIDE ELEVATION (WEST)
1/8" = 1'-0"

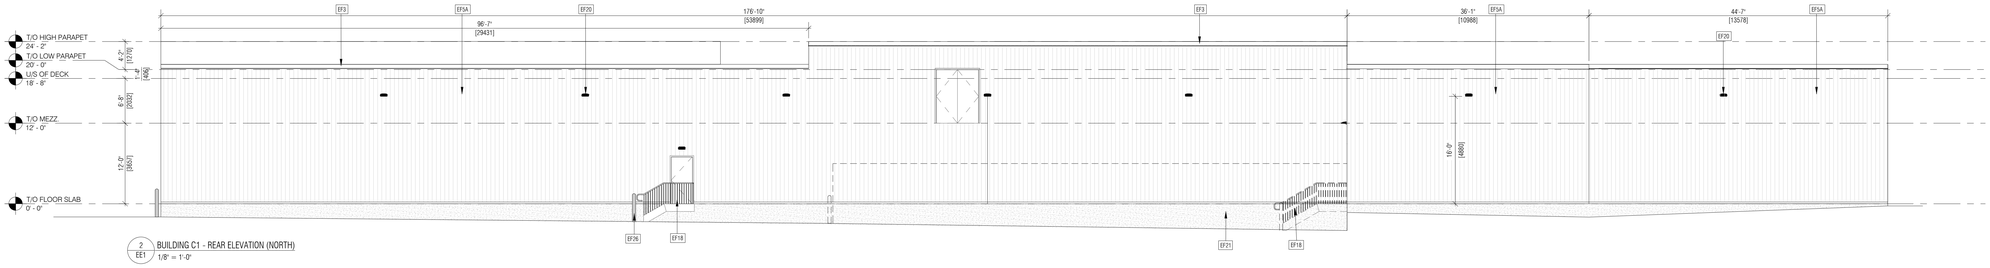

2 EE1 BUILDING C1 - REAR ELEVATION (NORTH)
1/8" = 1'-0"

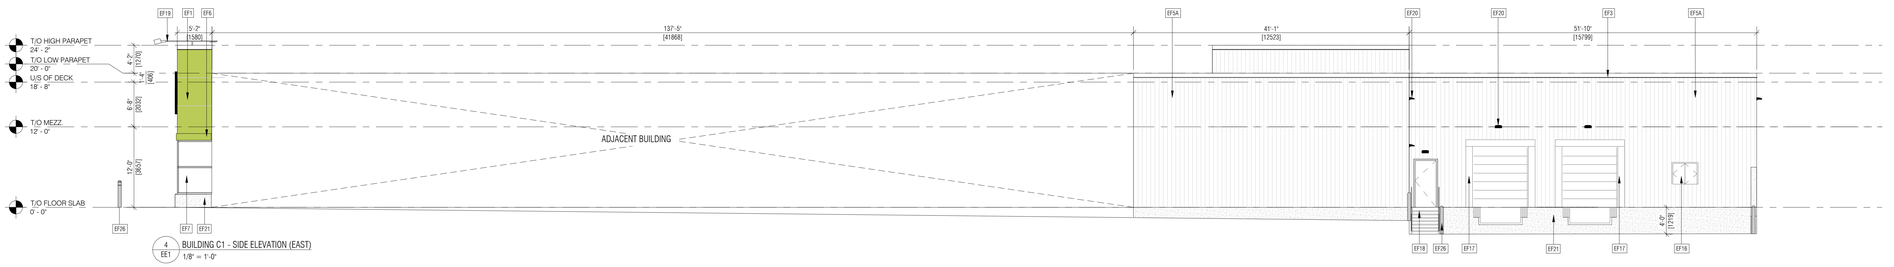

4 EE1 BUILDING C1 - SIDE ELEVATION (EAST)
1/8" = 1'-0"

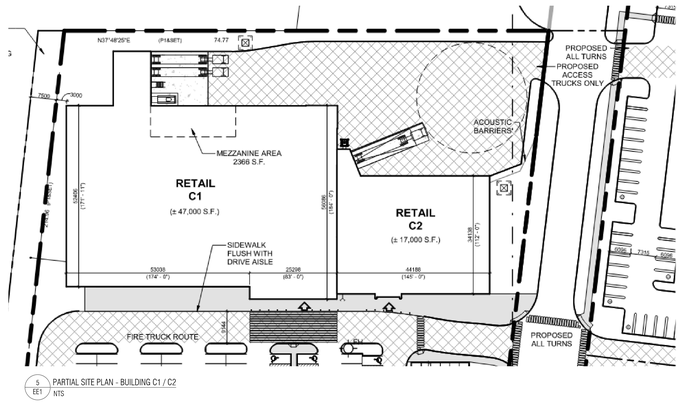

5 EE1 PARTIAL SITE PLAN - BUILDING C1 / C2
NTS

EXTERIOR MATERIALS & FINISHES

EF-1	ALUMINUM COMPOSITE (ACM) PANELS SPECIFICATION: SYSTEM 3, DRY JOINT MANUFACTURER: VICWEST COLOUR: TO MATCH BENJAMIN MOORE 2020-20 "YEW GREEN" (PANTONE MATCH 383C)
EF-2	ALUMINUM COMPOSITE (ACM) PANELS SPECIFICATION: SYSTEM 3, DRY JOINT MANUFACTURER: VICWEST COLOUR: 4-BNT-30 "BONE WHITE"
EF-3	PRE-FINISHED METAL CAP FLASHING. COLOUR: VICWEST #56161 "CAMBRIDGE WHITE "
EF-4	PRE-FINISHED VERTICAL BENT SHEET METAL FEATURE BAND COLOUR: VICWEST #56161 "CAMBRIDGE WHITE"
EF-5	PRE-FINISHED METAL SIDING w/ MATCHING TRIM, INSTALLED HORIZONTALLY PROFILE: VICWEST CL6025SR COLOUR: VICWEST #16082 "REGENT GREY"
EF-5A	PRE-FINISHED METAL SIDING INSTALLED VERTICALLY PROFILE: VICWEST CL6025SR COLOUR: VICWEST #16082 "REGENT GREY"
EF-6	ALUMINUM COMPOSITE (ACM) PANELS 12" HORIZONTAL. OLOUR: TO MATCH BENJAMIN MOORE 2020-20 "YEW GREEN" (PANTONE MATCH
EF-7	CLEAR ANODIZED ALUMINUM FRAMES c/w CLEAR GLAZING (SEE WINDOW SCHEDULE)
EF-8	CLEAR ANODIZED ALUMINUM BI-PARTING DOOR c/w CLEAR GLAZING (SEE DOOR SCHEDULE)
EF-9	CLEAR ANODIZED ALUMINUM DOOR c/w CLEAR GLAZING
EF-10	PREFINISHED METAL SILL COLOUR: ANODIZED ALUMINUM
EF-11	FILLER PANEL CLEAR ANODIZED ALUMINUM TO MATCH ADJACENT THERMALLY BROKEN FRAMES
EF-12	NON-ILLUMINATED CHALO FRESH CO.; LIME & PEPPER INDIVIDUAL LETTERS BY SIGNAGE CONTRACTOR
EF-13	*VARIETY. VALUE. VAH!* SIGNAGE PANEL (w/PRODUCE GRAPHIC) BY SIGNAGE CONTRACTOR.
EF-14	FIRE RETARDANT TREATED ½" EXTERIOR GRADE PLYWOOD BACKER FOR SIGNAGE SUPPORT
EF-15	WINDOW FILM AND "ENTRANCE", "EXIT" LETTERING BY SIGNAGE CONTRACTOR
EF-16	INSULATED GARBAGE COMPACTOR ACCESS DOOR c/w PAINTED FINISH. (SEE DOOR SCHEDULE) COLOUR: TO MATCH VICWEST #56161 "CAMBRIDGE WHITE"
EF-17	PRE-FINISHED INSULATED OVERHEAD SECTIONAL DOOR. SEAL AND BUMPERS. (SEE DOOR SCHEDULE)
EF-18	STEEL STAIR, LANDING, AND RAIL c/w OPEN GRATE TREADS ALL TO BE HOT DIPPED GALVANIZED (SEE STRUCTURAL). GENERAL CONTRACTOR IS TO SUBMIT SHOP DRAWINGS FOR APPROVAL
EF-19	ROOF PARAPET MOUNTED RETRACTABLE FASCIA LIGHTING FIXTURE (SEE ELECTRICAL, REFLECTED CEILING PLAN AND ROOF PLAN)
EF-20	EXTERIOR WALL MOUNTED FLOOD LIGHT FIXTURE (SEE ELECTRICAL) COLOUR: DARK GREY
EF-21	CONCRETE FOUNDATION WALL (SEE STRUCTURAL). COLOUR: NATURAL CONCRETE COLOUR.
EF-22	RESERVED
EF-23	HOLLOW METAL DOOR c/w HOLLOW METAL FRAME COLOUR:
EF-24	WALL MOUNTED LED LIGHT FIXTURES
EF-25	CONCRETE SIDEWALK
EF-26	STEEL BOLLARD c/w CONCRETE FILL COLOUR: YELLOW
EF-27	6"Ø STEEL BOLLARD c/w COVER

TOWN OF CALEDON
PLANNING
RECEIVED
September 23, 2020

THE GENERAL CONTRACTOR SHALL CHECK AND VERIFY ALL DIMENSIONS AND REPORT ANY DISCREPANCIES TO THE CONSULTANT PRIOR TO PROCEEDING WITH THE WORK.

THIS DRAWING SHALL NOT BE SCALED.

THIS DRAWING SHALL BE READ IN CONJUNCTION WITH ALL OTHER RELATED DOCUMENTS & SPECIFICATIONS.

ALL DRAWINGS AND RELATED DOCUMENTS ARE THE COPYRIGHT PROPERTY OF THE CONSULTANT, AND MUST BE RETURNED UPON REQUEST.

REPRODUCTIONS OF THE DRAWINGS AND RELATED DOCUMENTS IN PART OR IN WHOLE IS FORBIDDEN WITHOUT THE CONSULTANTS WRITTEN REQUEST.

REV.	DESCRIPTION	DATE
4	REVISED ALL ELEVATIONS TO SUIT UPDATED SITE PLAN - REVISED WALL HEIGHT ON WEST ELEVATION AND LOGO - REVISED WALL ON SOUTH ELEVATION	2025.07.29
3	REVISED ALL ELEVATIONS TO SUIT UPDATED SITE PLAN - REVISED STONE TO CONCRETE ON SOUTH AND WEST ELEVATION - REVISED STONE TO SLIDING ON WEST ELEVATION	2025.07.17
2	REVISED ALL ELEVATIONS TO SUIT UPDATED SITE PLAN - RELOCATED BUMP OUT & ADJUSTED SOUTH ELEVATION - REVISED EXTENTS OF BUMP OUT ON EAST & WEST ELEVATIONS - REVISED LOCATION OF STAIRS, TRUCKS AND COMPACTOR AT RECEIVING	2025.07.02
1	- REVISED ENTRANCE BUMP-OUT TO MATCH PHOTO SHELL DIMENSIONS - ADJUSTED ELEVATIONS TO SUIT - ADDED SIGN & INDICATE YEW GREEN ACM TO WEST ELEVATION	2025.06.19
0	- ISSUED FOR CLIENT REVIEW	2025.06.06

△ REVISION ☐ ISSUED ○ APPROVAL

GetReal
Reality Capture & BIM Services

PROJECT FOR:
Sobeys INC.
Mississauga, ON

PROJECT:
NEW BUILD
CHALO! FRESH CO
CALEDON
12100 CREDITVIEW ROAD - UNIT C1
CALEDON, ONTARIO

DRAWING:
PROPOSED EXTERIOR ELEVATIONS

DRAWN:	CHECKED:	APPROVED:
SM	WW	-
DATE (MM.DD.YY):	SCALE:	JOB NUMBER:
2025.07.29	1/8"=1'-0"	25107
DRAWING NUMBER:		REVISION NUMBER:
EE1		R4

FILE:P:\Proj\25\25107\01 CAL Caledon\3 Working Files\3 Drawings\Exterior Elevations\25107 - CAL Caledon - EE1_R4 (2025.07.29).dwg
LAST SAVED BY:Diana Mudrak, 7/29/2025 12:01 PM