
TOWN OF CALEDON
PLANNING
RECEIVED
September 23, 2025

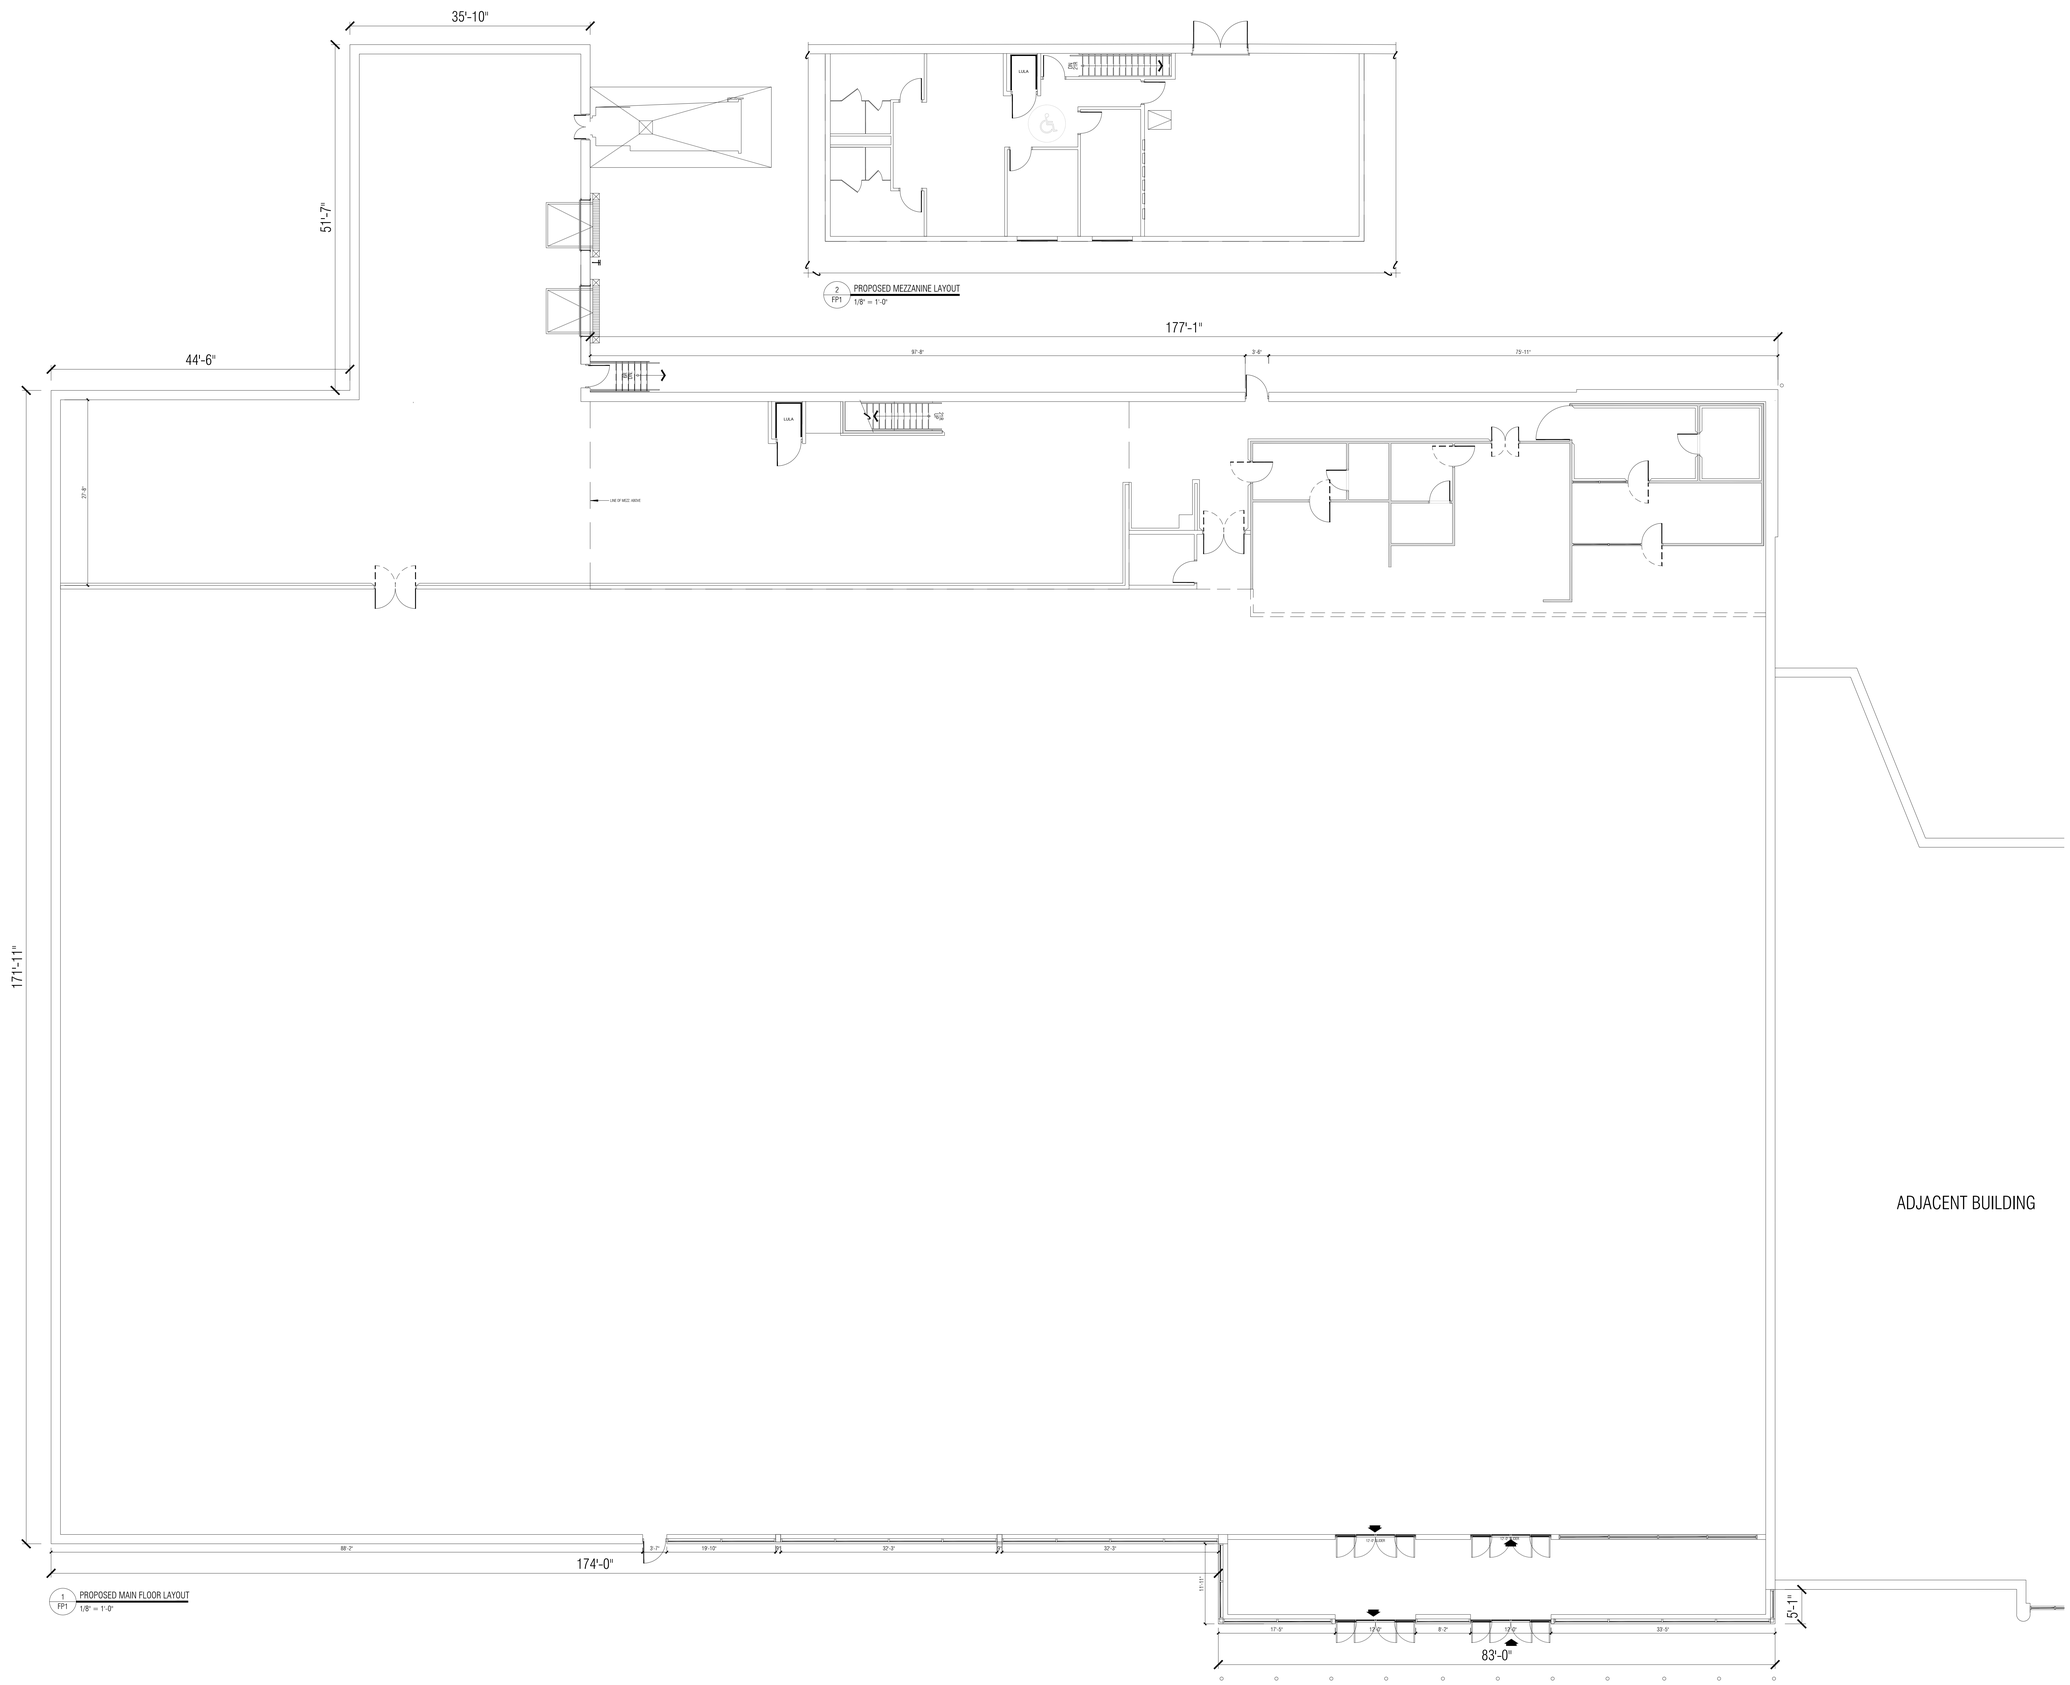

2 FP1 PROPOSED MEZZANINE LAYOUT
1/8" = 1'-0"

1 FP1 PROPOSED MAIN FLOOR LAYOUT
1/8" = 1'-0"

THE GENERAL CONTRACTOR SHALL CHECK AND VERIFY ALL DIMENSIONS AND REPORT ANY DISCREPANCIES TO THE CONSULTANT PRIOR TO PROCEEDING WITH THE WORK.

THIS DRAWING SHALL NOT BE SCALED.

THIS DRAWING SHALL BE READ IN CONJUNCTION WITH ALL OTHER RELATED DOCUMENTS & SPECIFICATIONS.

ALL DRAWINGS AND RELATED DOCUMENTS ARE THE COPYRIGHT PROPERTY OF THE CONSULTANT, AND MUST BE RETURNED UPON REQUEST.

REPRODUCTIONS OF THE DRAWINGS AND RELATED DOCUMENTS IN PART OR IN WHOLE IS FORBIDDEN WITHOUT THE CONSULTANTS WRITTEN REQUEST.

REV.	DESCRIPTION	DATE
0	- ISSUED FOR CLIENT REVIEW	2025.07.16

△ REVISION ☐ ISSUED ○ APPROVAL

GetReal
Reality Capture & BIM Services

PROJECT FOR:
Sobeys INC.
Mississauga, ON

PROJECT:
NEW BUILD
CHALO! FRESH CO
CALEDON
12100 CREDITVIEW ROAD - UNIT C1
CALEDON, ONTARIO

DRAWING:
PROPOSED FLOOR PLAN

DRAWN:	CHECKED:	APPROVED:
SM	WW	-
DATE (MM.DD.YY):	SCALE:	JOB NUMBER:
2025.07.16	1/8"=1'-0"	25107
DRAWING NUMBER:		REVISION NUMBER:
FP1		R0

FILE:C:\DWG\25107 - ON, Caledon\3 - Working Files\3 - Floorplan\Sketchup\25107 - ON, Caledon (2025.07.16).dwg
LAST SAVED BY:Winsome Wright, 7/17/2025 2:01 PM