
TOWN OF CALEDON
PLANNING
RECEIVED
June 13, 2025

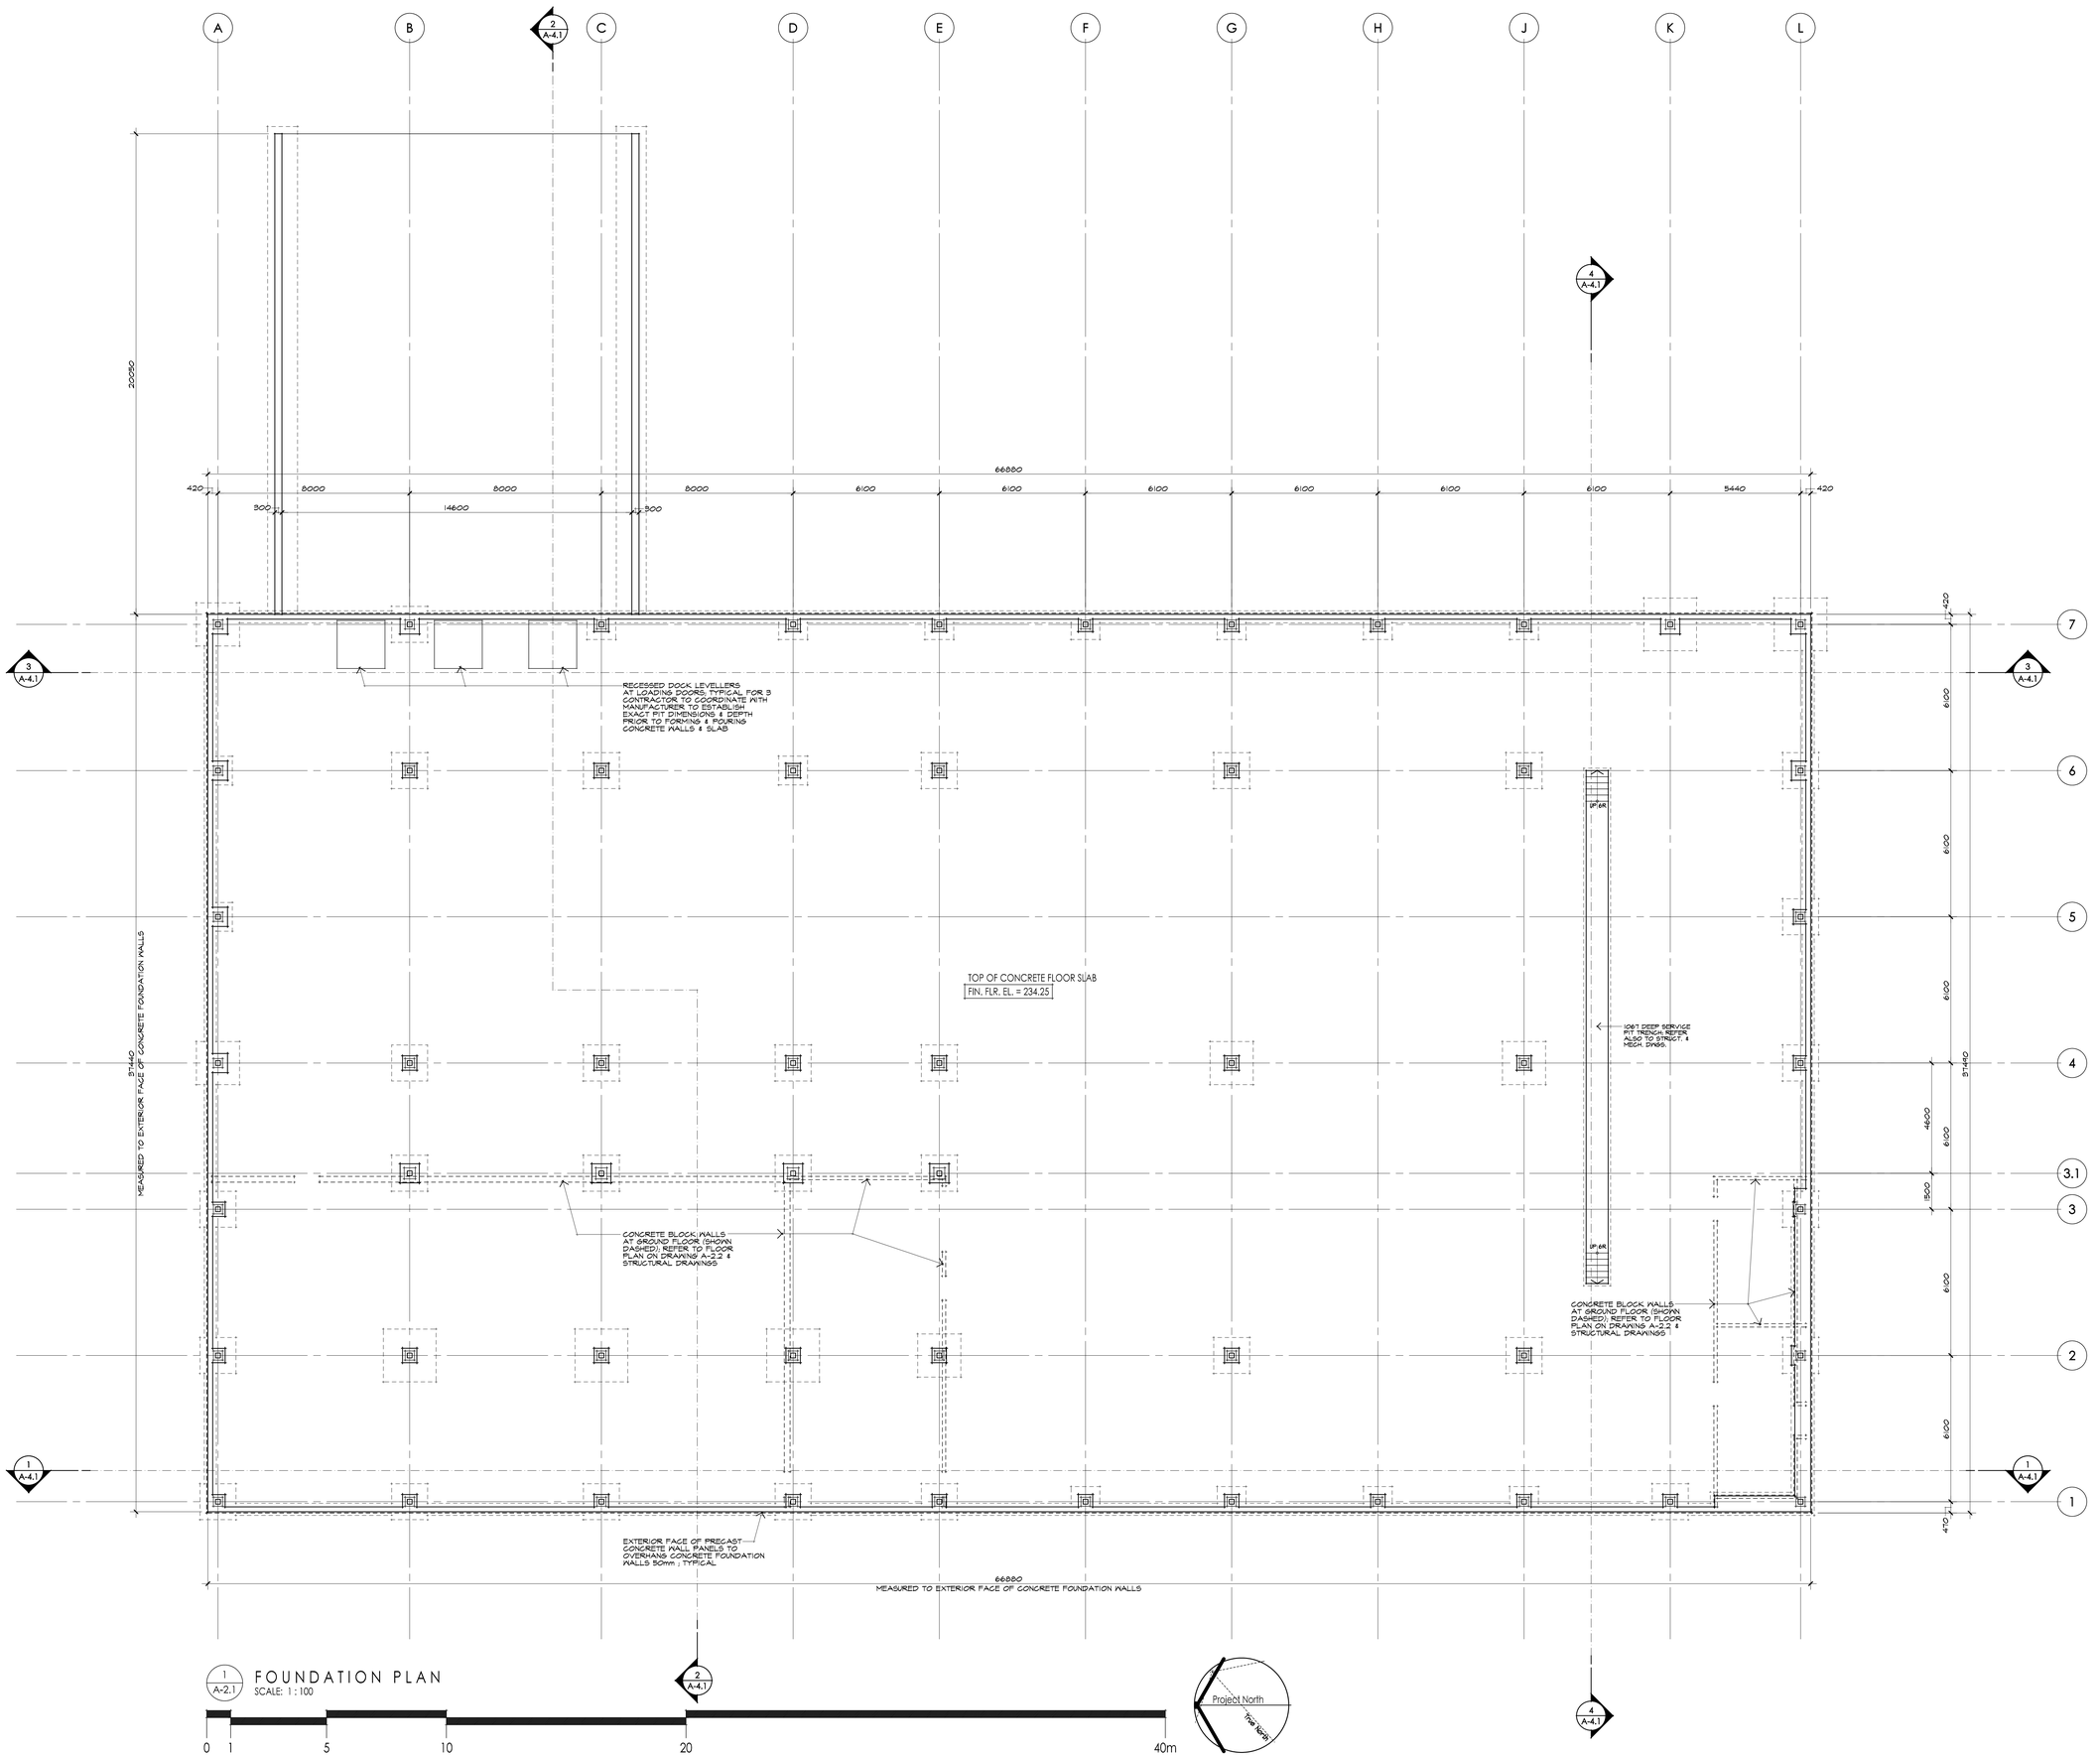

1 A-2.1 FOUNDATION PLAN
SCALE: 1 : 100

0 1 5 10 20 40m

Project North
True North

no.	issued / revision	date
1	Building Permit Submission	12 June 2025

owner

TRIPLE X INC.
12155 Coleraine Drive
Bolton, Ontario, L7E 3B4

project name

PROPOSED INDUSTRIAL BUILDING
12155 Coleraine Drive, Bolton, Ontario
Town of Caledon Site Plan File No. SPA-24-0087

WHEELWRIGHT GROUP INC.
ENGINEERS AND CONTRACTORS
110 FENMAR DRIVE
TORONTO, ONTARIO, M9L 1M5
TEL: (416) 741-2630 FAX: (416) 741-9059

EXSEN ENGINEERING LTD.
CONSULTING ENGINEERS
111 PACIFIC AVENUE, STE. 1211
TORONTO, ONTARIO
M6P 2P2
Ph. (416) 712-0970
john@exsen.ca

scale	1:100
drawn	DM
date	August 2024
checked	

PROFESSIONAL ENGINEER
G. CRIMI
LICENCE OF ONTARIO

title	Foundation Plan
project & drawing no.	WG-555 **A-2.1**

Custom Sheet Size 30" x 42"