
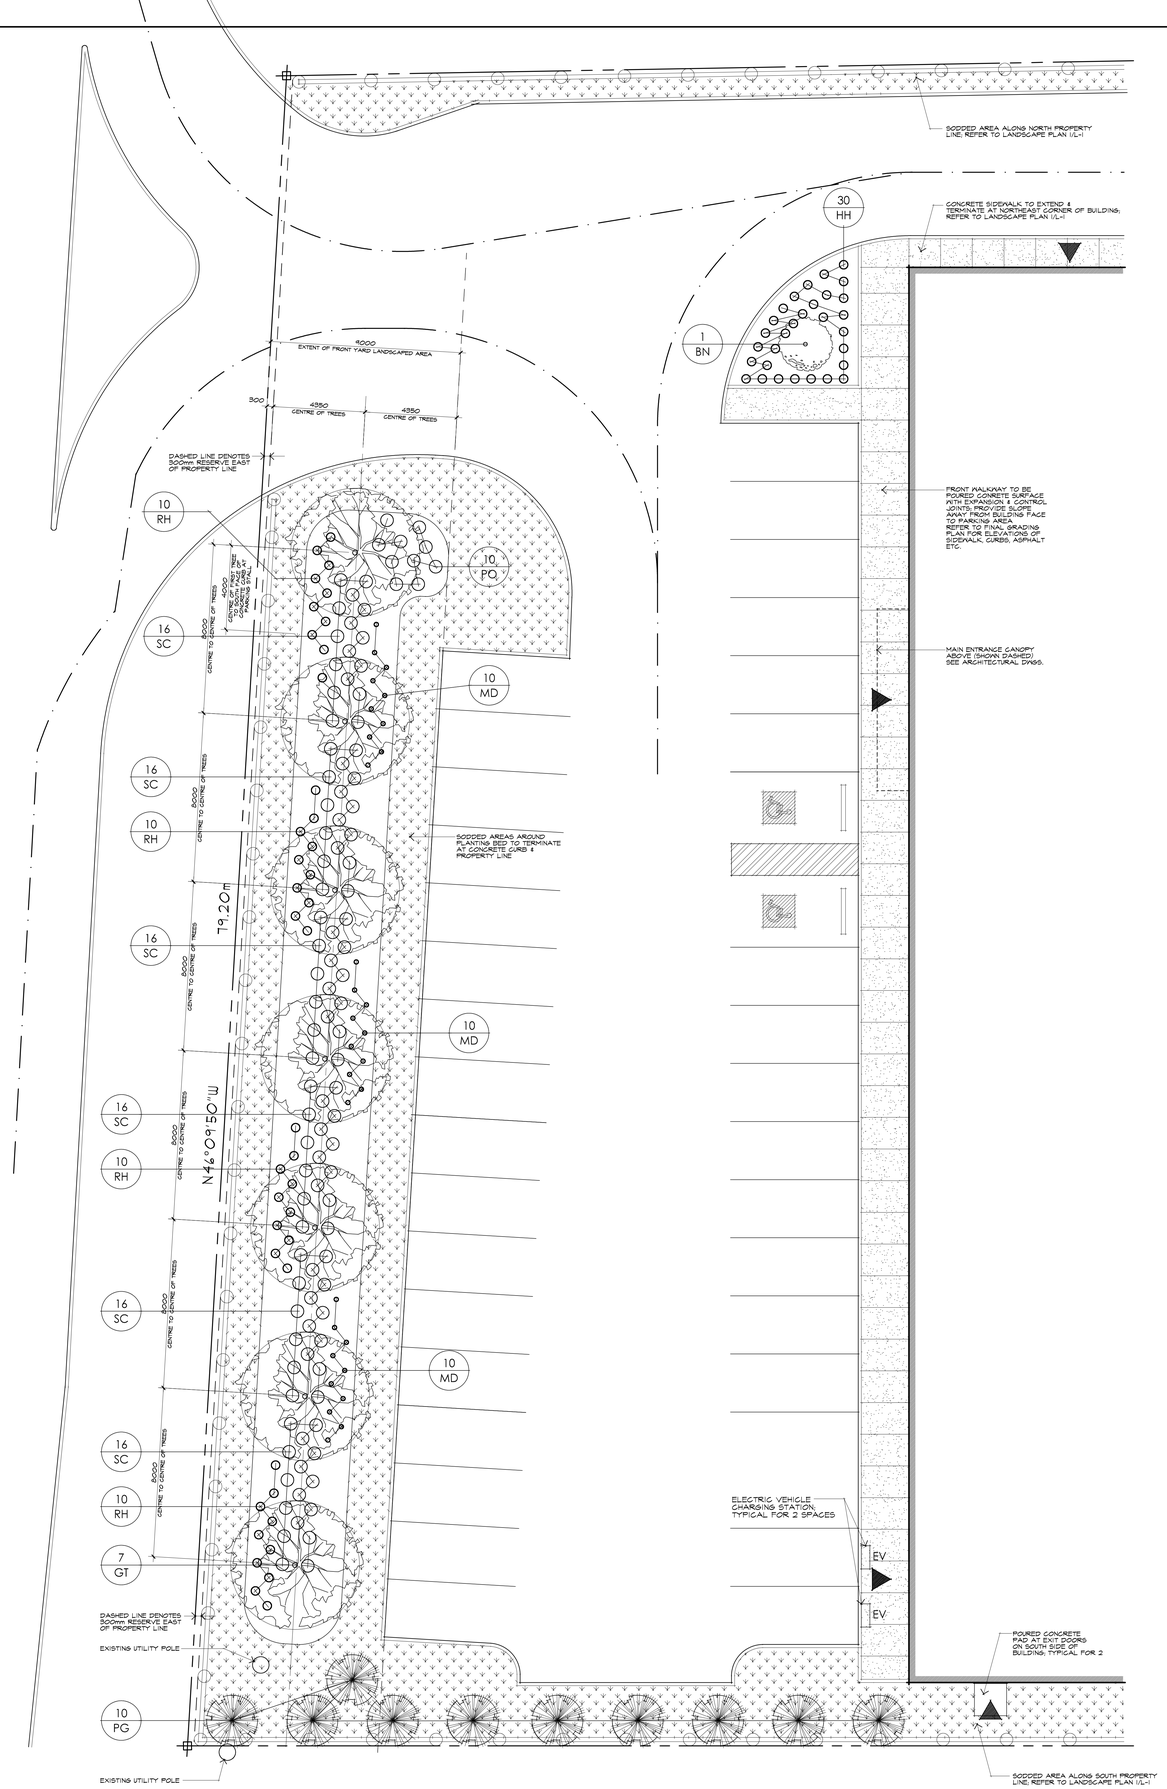


1 L-2 LANDSCAPE PLAN DETAIL
SCALE: 1 : 100

0 1 5 10 20 40m

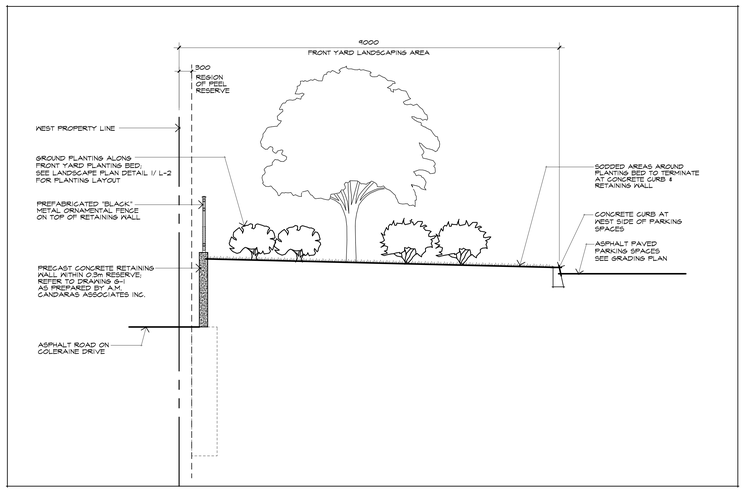

2 L-2 SECTION THRU FRONT YARD PLANTING BED ON COLERAINE DRIVE
SCALE: N.T.S.

PLANTING LIST

Key	No.	Botanical Name (Common Name)	Height/ Spread	Caliper	Root	Remarks / Notes
		Deciduous Trees				
GT	7	Gleditsia T. inermis 'Shademaster' [Honey Locust]	——	70mm	B&B	Branching at 1800mm
BN	5	Betula nigra 'Dura' [River Birch]	——	Multi Stem	B&B	Min. 3 Stems One of which is 70mm
		Coniferous Trees				
PG	10	Picea gauca [White Spruce]	2000mm Min. Ht.	——	B&B	Unselected blue/gree colours Skirt to Ground
		Shrubs				
PO	10	Physocarpus opulifolius ' Tiny Wine' [Tiny Wine Ninebark]	2 Gal. Pot	——	Grower's Pot	Min. 3 Stems
		Perrenials				
SC	96	Schizachyrium scoparius [Little Bluestem]	1 Gal. Pot	——	Grower's Pot	
HH	30	Hemerocallis 'Hyperion' [Daylily]	1 Gal. Pot	——	Grower's Pot	
MD	30	Monarda didyma [Bee Balm]	1 Gal. Pot	——	Grower's Pot	
RH	40	Rudbeckia hirta [Gloriosa Daisy]	1 Gal. Pot	——	Grower's Pot	

Project North

CONTRACTOR MUST CHECK AND VERIFY ALL DIMENSIONS ON THE JOB AND REPORT ANY DISCREPENCIES TO THE ARCHITECT BEFORE PROCEEDING WITH THE WORK.

DRAWINGS ARE NOT TO BE SCALED.

THIS DRAWING SHALL NOT BE USED FOR CONSTRUCTION PURPOSES UNTIL SIGNED BY THE LANDSCAPE ARCHITECT.

DATE :

SIGNED

No.	Date
Description	
1	7 October 2024
Consultant Coordination	
2	16 October 2024
Site Plan Approval - 1st Submission	
3	21 May 2025
Coordination	
4	12 June 2025
Site Plan Approval - 2nd Submission	
5	
6	
7	
8	
9	
10	
11	
12	

Reed Olsen
Landscape Architect Inc.
153 BOOTH AVENUE, TORONTO, ONTARIO, M4M 2M5
TEL : (416) 462-3097
reedolsen@sympatico.ca

PROPOSED INDUSTRIAL BUILDING FOR TRIPLE X INC.
12155 Coleraine Drive
Bolton, Ontario

Town of Caledon
Site Plan File No.
SPA-2024-0087

Planting Bed Plan Detail & Planting List

Scale	As Noted
Date	Oct 2024
Job Code	24-05
Drawn By	D.M.
Drawing No.	L-2

TOWN OF CALEDON PLANNING RECEIVED June 13, 2025

Custom Sheet Size 36" x 48"