
TOWN OF CALEDON
PLANNING
RECEIVED
Aug 29, 2025

APPENDIX M

ROW SECTIONS

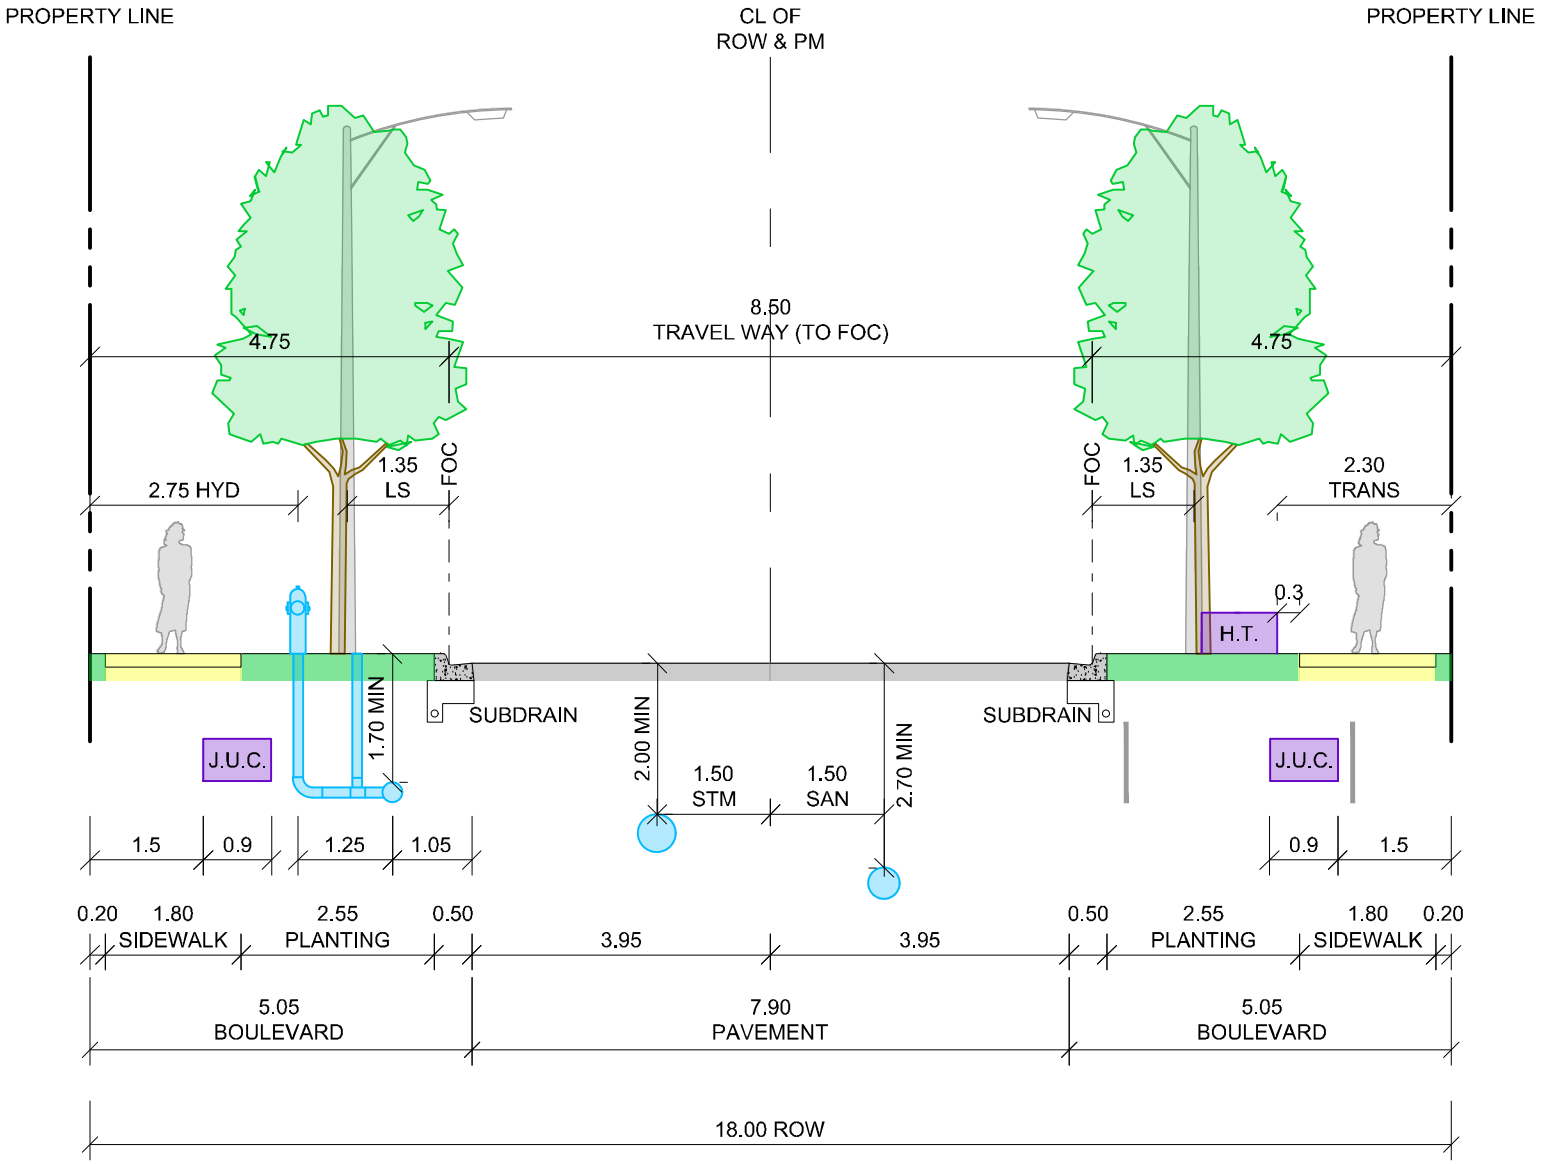

J.U.C. - JOINT USE UTILITY CORRIDOR
H.T. - HYDRO TRANSFORMER

BA Group


CALEDON CROSS-SECTION

18.0m R.O.W.

Local Road (8.5m Roadway) - Sidewalk on Both Sides

Modified Town of Caledon Standard No. 202

Project:	Caledon
Project No.	8155-03
Date:	March 20, 2024
Revised:	April 15, 2025
Drawing No.	XS-1B

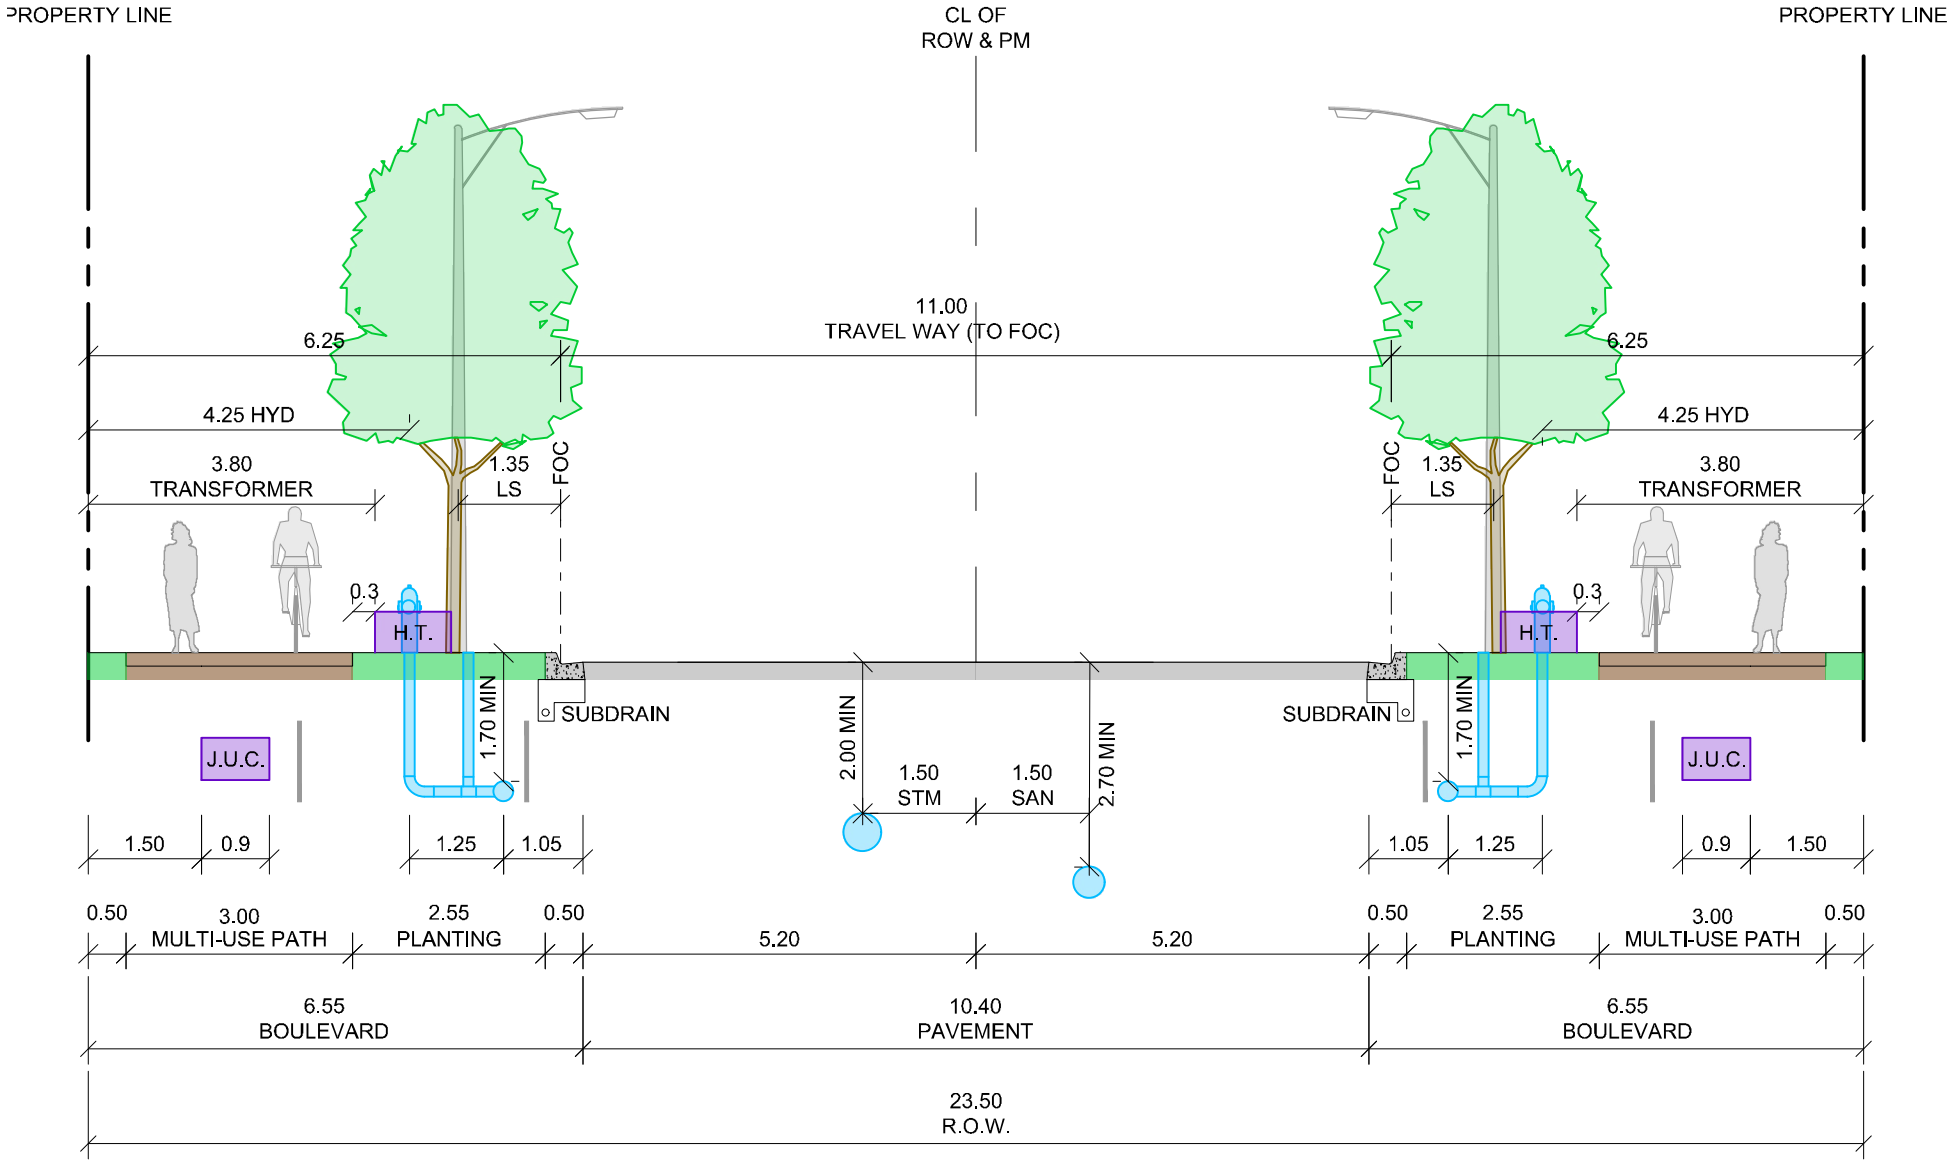

J.U.C. - JOINT USE UTILITY CORRIDOR
H.T. - HYDRO TRANSFORMER


BA Group

CALEDON CROSS-SECTION

23.5m R.O.W.

Residential Collector with Multi-Use Path

Project:	Caledon
Project No.	8155-03
Date:	March 20, 2024
Revised:	May 28, 2025
Drawing No.	XS-4

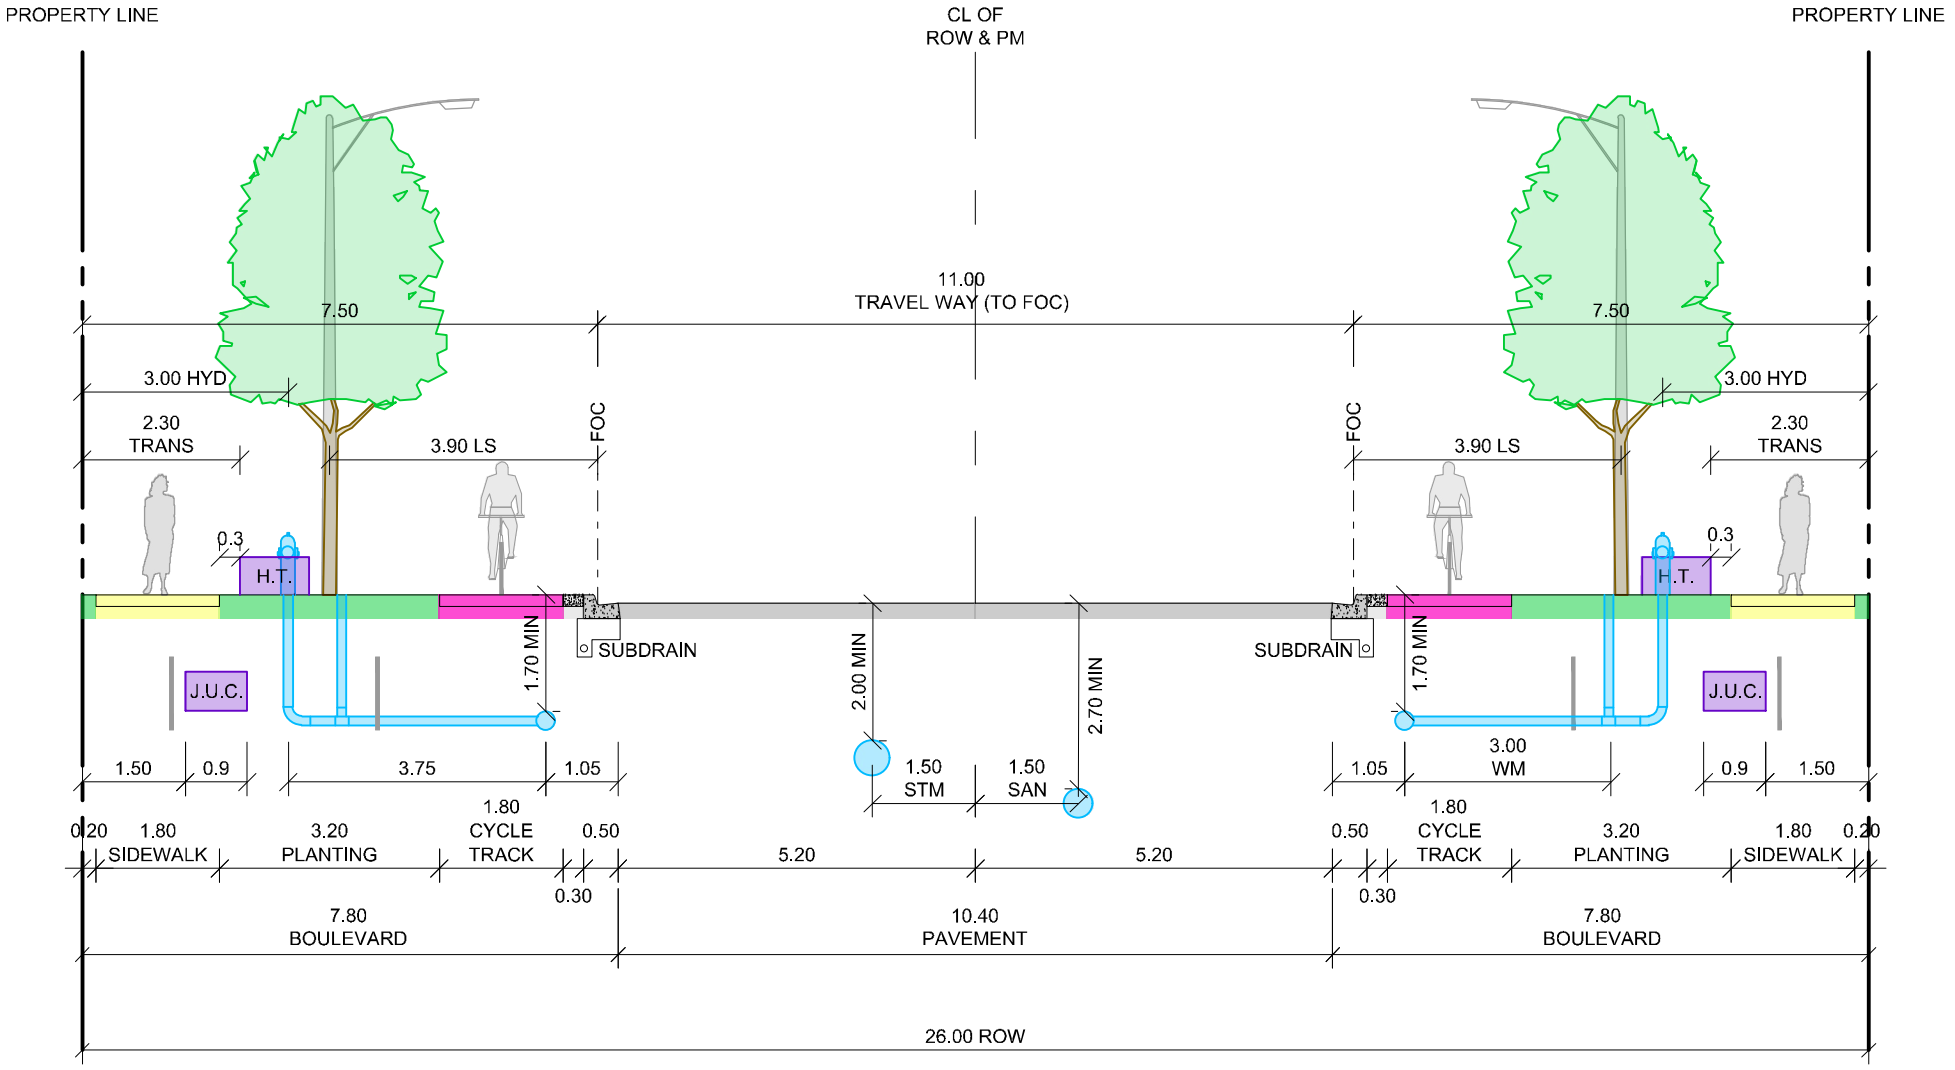

J.U.C. - JOINT USE UTILITY CORRIDOR
H.T. - HYDRO TRANSFORMER

BA Group

CALEDON CROSS-SECTION

26.0m R.O.W.

Urban Corridor (Mid-Section)

Project:	Caledon
Project No.	8155-03
Date:	March 20, 2024
Revised:	May 28, 2025
Drawing No.	XS-5